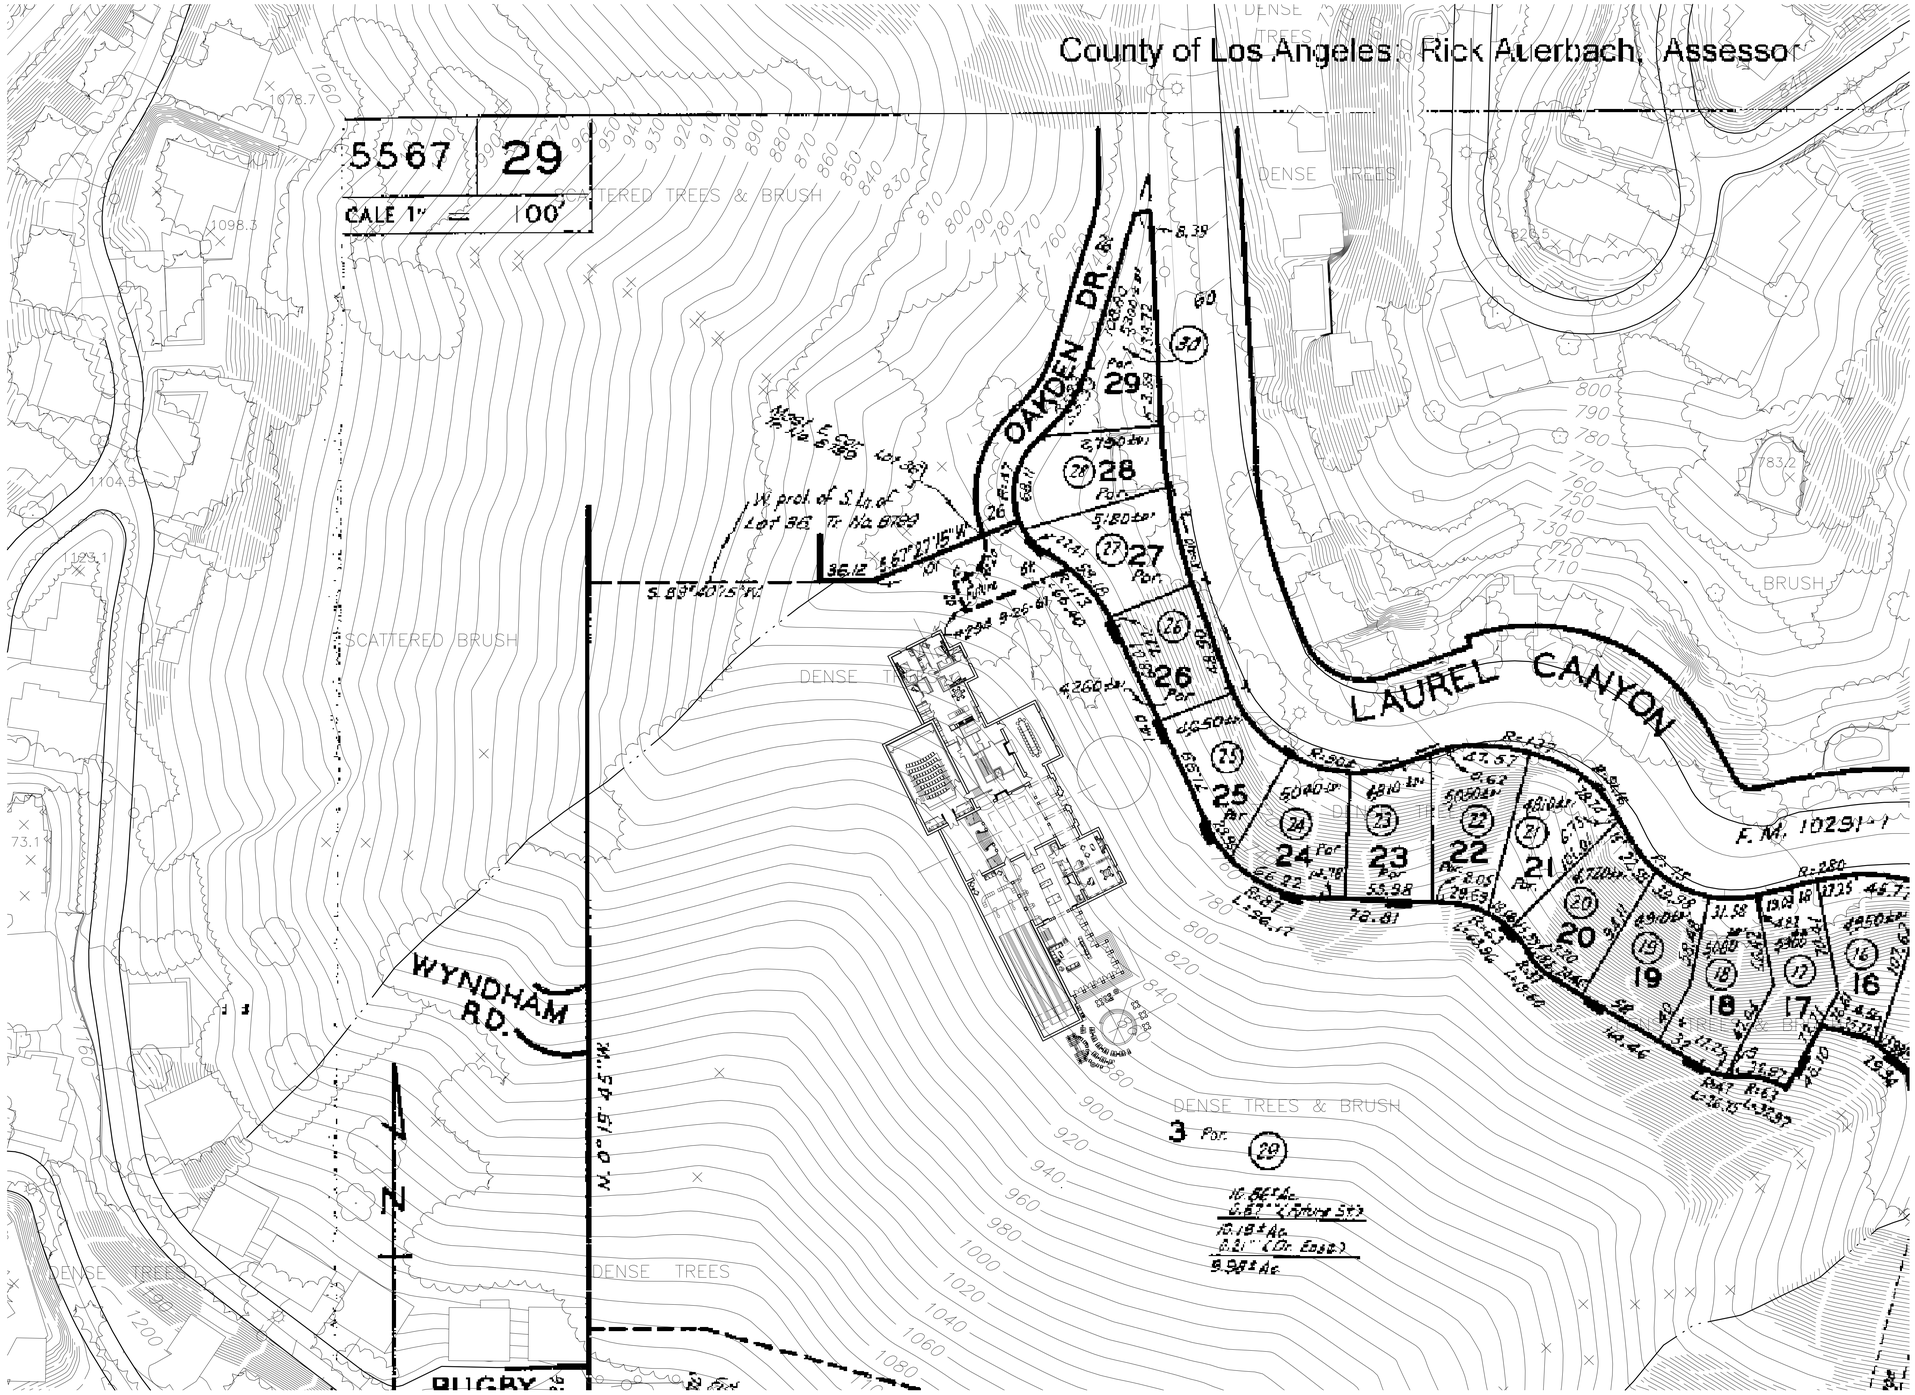

REVISIONS: DATE

CLIENT:

PROJECT:

KHATRI INTERNATIONAL, INC.
CONSULTING CIVIL & STRUCTURAL ENGINEERS
R.C.E. #40833, S.E. #4391, GENERAL CONTRACTOR #555505
3452 E. FOOTHILL BLVD., SUITE 340
PASADENA, CA 91107
www.khatriinternational.com
dkhatri@aol.com
OFF (626) 685.9480
FAX (626) 685.9483

SHEET TITLE:

SITE PLAN

DRAWN BY:

SHEET NO:

A-1

DATE ISSUED:

AUGUST 31, 2006